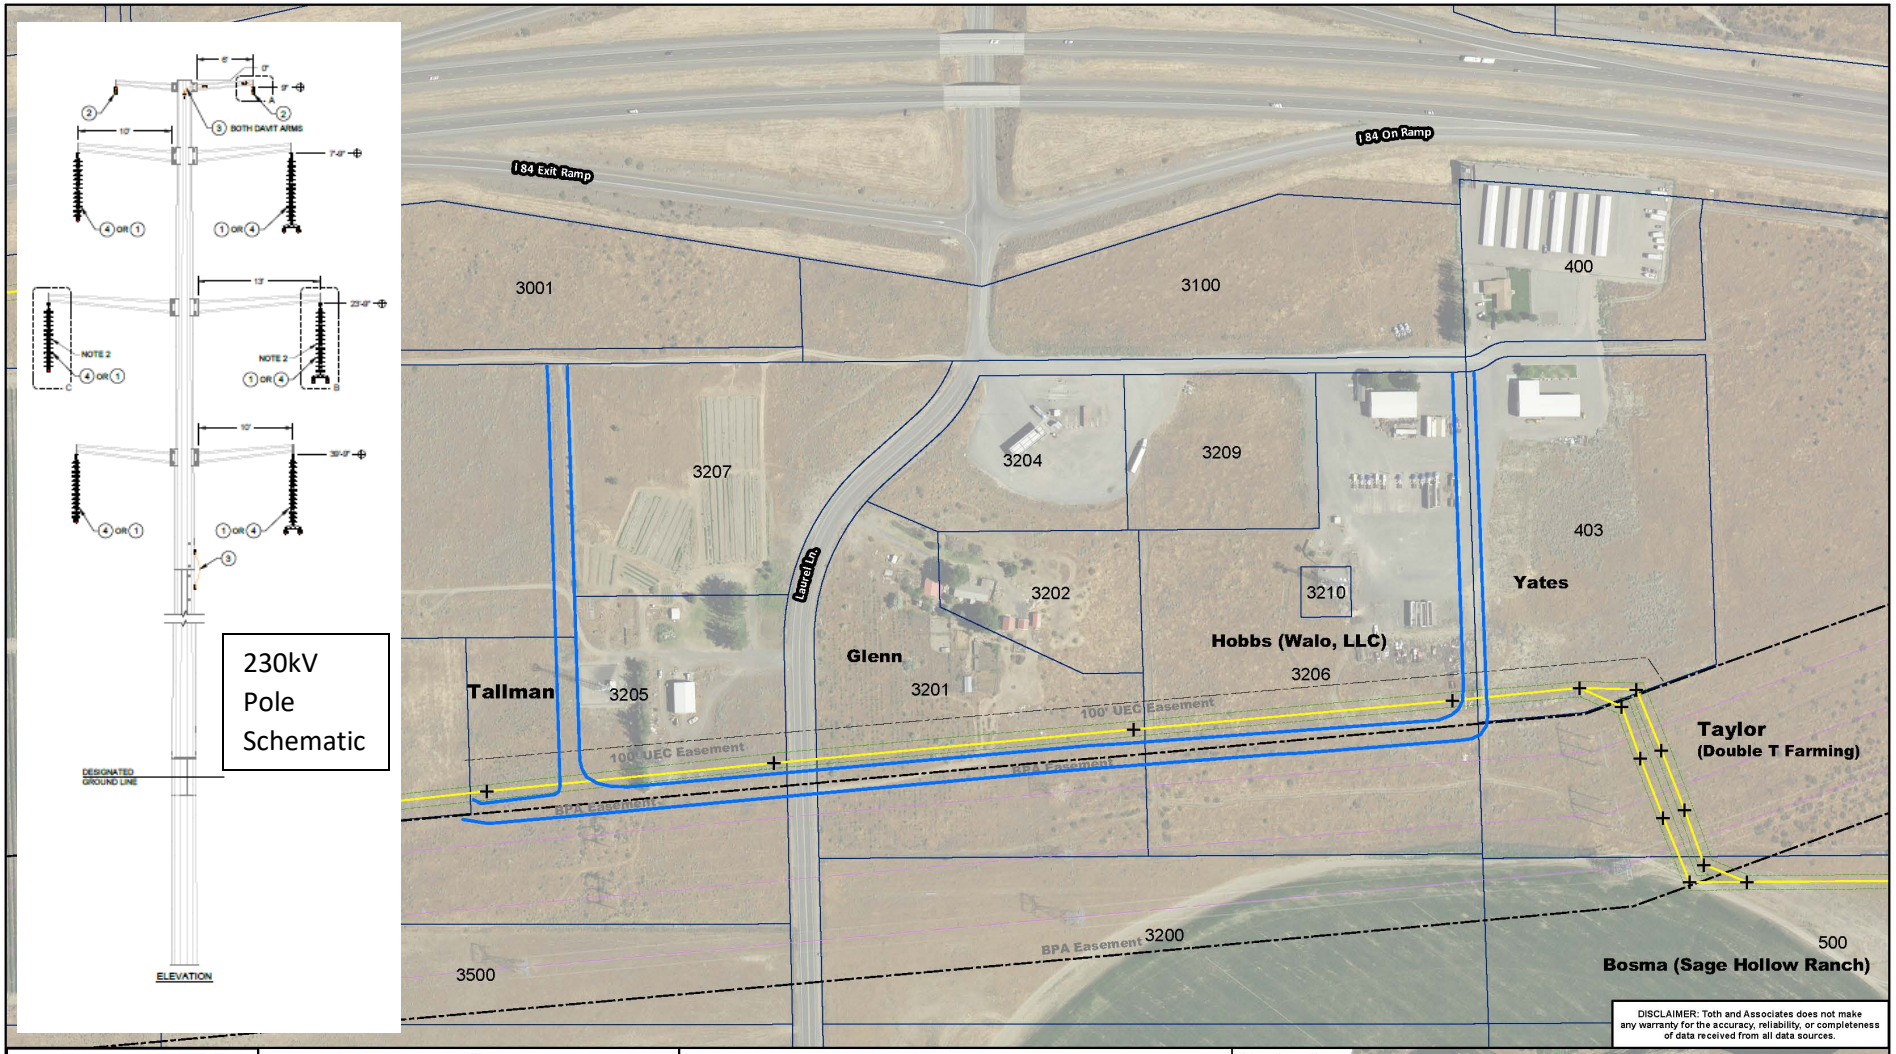

TOTH & ASSOCIATES
830 E Primrose, Suite 200
Springfield, MO 65807
417-888-0645
tothassociates.com

gborchelt 8/22/2019

N W E S

1 inch = 300 feet

0 115 230 460 Feet

+ Proposed Pole Locations
Proposed 230kV Alignment
Conductor Zone
BPA Easement

Boardman Area Planned 230kV

Dwn by: AFoster	Date: 8/22/2019
Appr by: GBorchelt	Sheet: 1 of 1

Map Location
1:600,000